

Date: Monday, 4/24/2006 10:25:48 AM
 User: Kim Johnston

Process Sheet

Customer	: CU-DAR001 Dart Helicopters Services	Drawing Name	: RIGHT ARM WELDMENT
Job Number	: 26766		
Estimate Number	: 12107		
P.O. Number	: N/A	Part Number	: D335317
This Issue	: 4/24/2006 S.O. No. : N/A	Drawing Number	: D3353 REV.A
Prsht Rev.	: NC	Project Number	: N/A
First Issue	: N/A Type : MACHINED PARTS	Drawing Revision	: A
Previous Run	: N/A	Material	: N/A
Written By	: <u>See Comment Below</u>	Due Date	: 5/30/2006
Checked & Approved By	: <u>06.04.24</u>	Qty:	8 Um: Each
Comment	: est rev. A 06.01.25 new issue EC		

Additional Product

Job Number:



Seq. #:	Machine Or Operation:	Description :
---------	-----------------------	---------------

1.0	M1010B1500X01500	MILD STEEL BAR 1.5 X 1.5
-----	------------------	--------------------------



Comment: Qty.: 0.3628 f(s)/Unit Total : 2.9022 f(s)

1010-1025 BAR

AISI 1010-1025 Steel bar 1.50" x 1.50"

Batch: M16332

J.G 06/05/24 9

2.0	BAND SAW	BAND SAW
-----	----------	----------



Comment: BAND SAW

Cut blanks 4.125" long

J.G 06/05/24

9

3.0	HAAS1	HAAS CNC VERTICAL MACHINING #1
-----	-------	--------------------------------



Comment: HAAS CNC VERTICAL MACHINING #1

1-Machine as per Folio FA623 and Dwg D3353

2- Deburr

J.F.

06/05/25

8

4.0	QC2	INSPECT PARTS AS THEY COME OFF MACHINE
-----	-----	--



Comment: INSPECT PARTS AS THEY COME OFF MACHINE

J.F.

06/05/25

8

5.0	QC8	SECOND CHECK
-----	-----	--------------




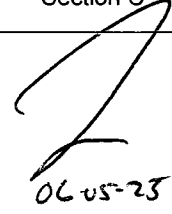


Comment: SECOND CHECK

J.G 06/05/25 8

Dart Aerospace Ltd

W/O:		WORK ORDER CHANGES					
DATE	STEP	PROCEDURE CHANGE	By	Date	Qty	Approval Chief Eng / Prod Mgr	Approval QC Inspector

Part No: _____ PAR #: _____ Fault Category: _____ NCR: Yes ☒ No ☐ DQA: De Date: 06/05/26
 QA: N/C Closed: _____ Date: _____

NCR:		WORK ORDER NON-CONFORMANCE (NCR)						
DATE	STEP	Description of NC Section A	Corrective Action Section B			Verification Section C	Approval Chief Eng	Approval QC Inspector
			Initial Chief Eng	Action Description Chief Eng	Sign & Date			
06/05/25	3	The part was not in the ^{right} white place in the vice		Scrub: destroy. Replace.	JF. 06/05/25	 06-05-25		 06-05-25

NOTE: Date & initial all entries

Date: Monday, 4/24/2006 10:25:48 AM
User: Kim Johnston

Process Sheet

Customer: CU-DAR001 Dart Helicopters Services

Drawing Name: RIGHT ARM WELDMENT

Job Number: 26766

Part Number: D335317

Job Number:



Seq. #:

Machine Or Operation:

Description :

6.0

PACKAGING 1

PACKAGING RESOURCE #1



Comment: PACKAGING RESOURCE #1

ST428

AP 06/05/25 (8)

7.0

DC

DOCUMENT CONTROL



Comment: DOCUMENT CONTROL

Inspection Level 21

DP 06/05/26 (8)

Job Completion



U 06-05-26

Dart Aerospace Ltd


W/O:		WORK ORDER CHANGES					
DATE	STEP	PROCEDURE CHANGE	By	Date	Qty	Approval Chief Eng / Prod Mgr	Approval QC Inspector

Part No: _____ PAR #: _____ Fault Category: _____ NCR: Yes No DQA: _____ Date: _____

QA: N/C Closed: _____ Date: _____

NCR:		WORK ORDER NON-CONFORMANCE (NCR)						
DATE	STEP	Description of NC Section A	Corrective Action Section B			Verification Section C	Approval Chief Eng	Approval QC Inspector
			Initial Chief Eng	Action Description Chief Eng	Sign & Date			

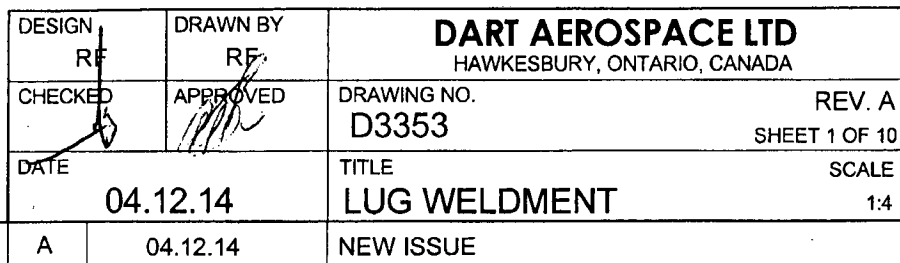NOTE: Date & initial all entries




RELEASED
4-26-57/69



- 1) WELD PER DART QSI 004
- 2) COVER INSIDE HOLES PRIOR PAINTING
- 3) FINISH: POWDER COAT PAINT FIRE RED (4.3.5.10) PER DART QSI 005 4.3
- 4) TOLERANCES ARE PER DART QSI 018 UNLESS OTHERWISE NOTED
- 5) ALL DIMENSIONS ARE IN INCHES
- 6) BREAK ALL SHARP EDGES 0.010 TO 0.020

SHOP COPY
RETURN TO
ENGINEERING
UNCONTROLLED COPY
SUBJECT TO AMENDMENT
WITHOUT NOTICE
4.3 WORK ORDER
NO. 26766

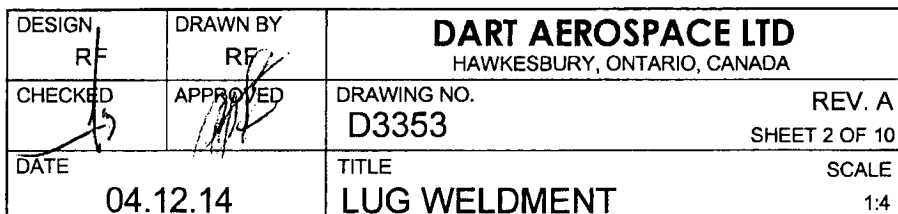THIS DOCUMENT IS PRIVATE AND CONFIDENTIAL AND IS SUPPLIED ON THE EXPRESS CONDITION THAT IT IS NOT TO BE USED FOR ANY PURPOSE OR COPIED OR COMMUNICATED TO ANY OTHER PERSON WITHOUT WRITTEN PERMISSION FROM DART AEROSPACE LTD.



RELEASED
06/03/59




1) WELD PER DART QSI 004
2) COVER INSIDE HOLES PRIOR PAINTING
3) FINISH: POWDER COAT PAINT FIRE RED (4.3.5.10) PER DART QSI 005 4.3
4) TOLERANCES ARE PER DART QSI 018 UNLESS OTHERWISE NOTED
5) ALL DIMENSIONS ARE IN INCHES
6) BREAK ALL SHARP EDGES 0.010 TO 0.020

SHOP COPY
RETURN TO
ENGINEERING
UNCONTROLLED COPY
SUBJECT TO AMENDMENT
4.3 WITHOUT NOTICE
WORK ORDER
NO. 26766

THIS DOCUMENT IS PRIVATE AND CONFIDENTIAL AND IS SUPPLIED ON THE EXPRESS CONDITION THAT IT IS NOT TO BE USED FOR ANY PURPOSE OR COPIED OR COMMUNICATED TO ANY OTHER PERSON WITHOUT WRITTEN PERMISSION FROM DART AEROSPACE LTD.

DART

DESIGN RF	DRAWN BY RF	DART AEROSPACE LTD HAWKESBURY, ONTARIO, CANADA	
CHECKED <i>[Signature]</i>	APPROVED <i>[Signature]</i>	DRAWING NO. D3353	REV. A SHEET 3 OF 10
DATE 04.12.14		TITLE LUG WELDMENT	SCALE 1:2

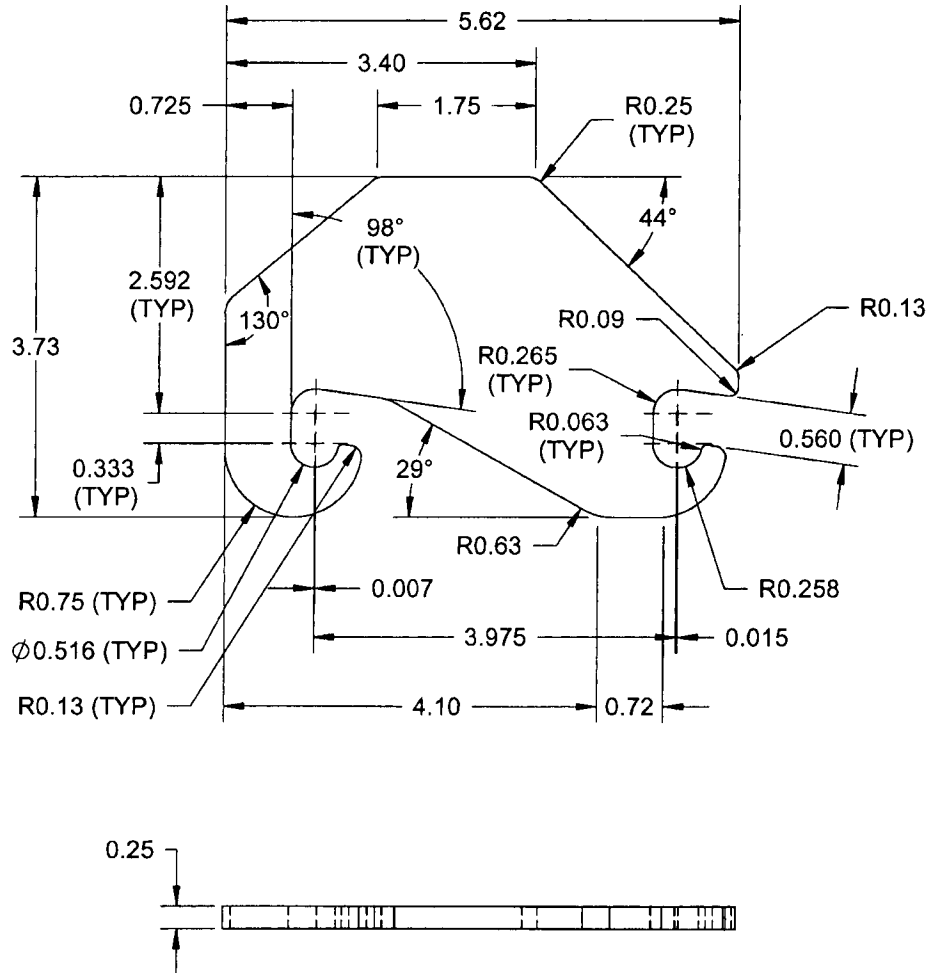RELEASED
[Signature]**D3353-1 LEFT PLATE****NOTES:**

- 1) MATERIAL: AISI 1010-1025 OR ASTM A36/A366/A1008 OR CSA G40-21, 38W/44W/50W/60W/70W SERIES STEEL 3 GAUGE (0.250 THICK)
- 2) TOLERANCES ARE PER DART QSI 018 UNLESS OTHERWISE NOTED
- 3) ALL DIMENSIONS ARE IN INCHES
- 4) BREAK ALL SHARP EDGES 0.010 TO 0.020

SHOP COPY
RETURN TO
ENGINEERINGUNCONTROLLED COPY
SUBJECT TO AMENDMENT

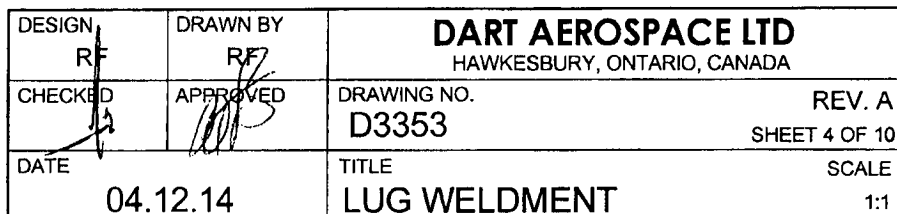
WITHOUT NOTICE

WORK ORDER


NO. **26766**

COPYRIGHT © 2004 BY DART AEROSPACE LTD.

THIS DOCUMENT IS PRIVATE AND CONFIDENTIAL AND IS SUPPLIED ON THE EXPRESS CONDITION THAT IT IS NOT TO BE USED FOR ANY PURPOSE OR COPIED OR COMMUNICATED TO ANY OTHER PERSON WITHOUT WRITTEN PERMISSION FROM DART AEROSPACE LTD.



RELEASED
06/03/07

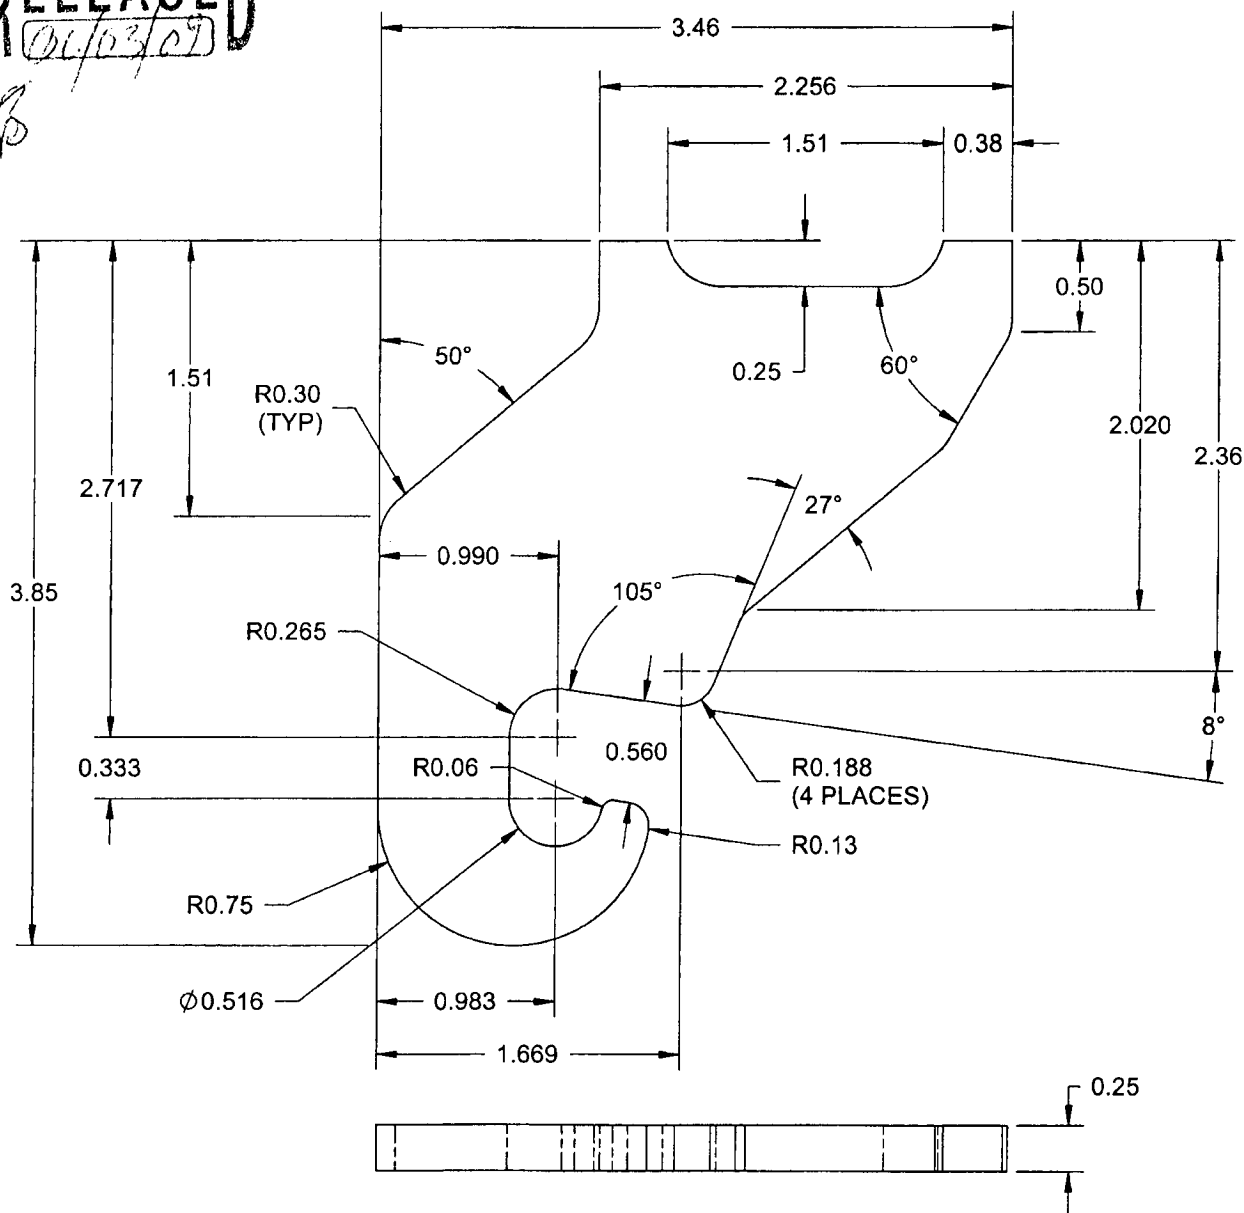

NOTES:

- 1) MATERIAL: AISI 1010-1025 OR ASTM A36/A366/A108 OR CSA G40.21, 38W/44W/50W/60W/70W SERIES STEEL 3 GAUGE (0.250 THICK)
2) TOLERANCES ARE PER DART QSI 018 UNLESS OTHERWISE NOTED
3) ALL DIMENSIONS ARE IN INCHES
4) BREAK ALL SHARP EDGES 0.010 TO 0.020


SHOP COPY
RETURN TO
ENGINEERING
UNCONTROLLED COPY
SUBJECT TO AMENDMENT
WITHOUT NOTICE
WORK ORDER
NO. 26766

COPYRIGHT © 2004 BY DART AEROSPACE LTD.

THIS DOCUMENT IS PRIVATE AND CONFIDENTIAL AND IS SUPPLIED ON THE EXPRESS CONDITION THAT IT IS NOT TO BE USED FOR ANY PURPOSE OR COPIED OR COMMUNICATED TO ANY OTHER PERSON WITHOUT WRITTEN PERMISSION FROM DART AEROSPACE LTD.

DART

DESIGN RF	DRAWN BY RF	DART AEROSPACE LTD HAWKESBURY, ONTARIO, CANADA	
CHECKED <i>[Signature]</i>	APPROVED <i>[Signature]</i>	DRAWING NO. D3353	REV. A SHEET 5 OF 10
DATE 04.12.14	TITLE LUG WELDMENT		SCALE 1:1

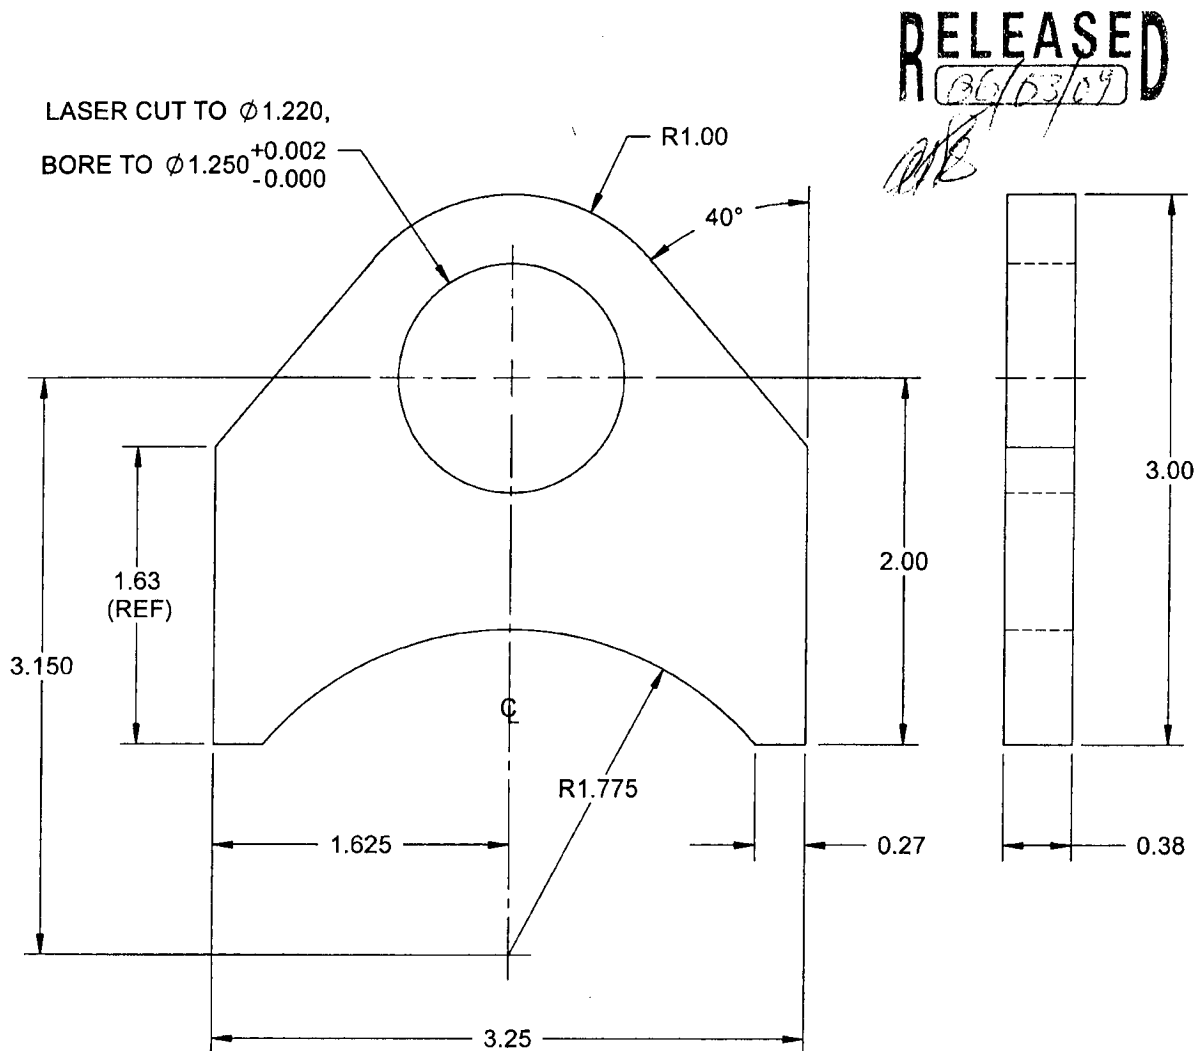**D3353-5 BACK PLATE****NOTES:**

- 1) MATERIAL: AISI 1010-1025 OR ASTM A36/A366/A108 OR CSA G40.21, 38W/44W/50W/60W/70W SERIES
STEEL 0.375 THICK PLATE
MIN. ULTIMATE TENSILE STRENGTH = 42 ksi
MIN. YIELD TENSILE STRENGTH = 28 ksi
- 2) TOLERANCES ARE PER DART QSI 018 UNLESS OTHERWISE NOTED
- 3) ALL DIMENSIONS ARE IN INCHES
- 4) BREAK ALL SHARP EDGES 0.010 TO 0.020


SHOP COPY
RETURN TO
ENGINEERING
UNCONTROLLED COPY
SUBJECT TO AMENDMENT
WITHOUT NOTICE
WORK ORDER
NO. 26766

COPYRIGHT © 2004 BY DART AEROSPACE LTD.

THIS DOCUMENT IS PRIVATE AND CONFIDENTIAL AND IS SUPPLIED ON THE EXPRESS CONDITION THAT IT IS NOT TO BE USED FOR ANY PURPOSE OR COPIED OR COMMUNICATED TO ANY OTHER PERSON WITHOUT WRITTEN PERMISSION FROM DART AEROSPACE LTD.

DART

DESIGN RF	DRAWN BY RF	DART AEROSPACE LTD HAWKESBURY, ONTARIO, CANADA	
CHECKED <i>[Signature]</i>	APPROVED <i>[Signature]</i>	DRAWING NO. D3353	REV. A SHEET 6 OF 10
DATE 04.12.14	TITLE LUG WELDMENT		SCALE 1:1

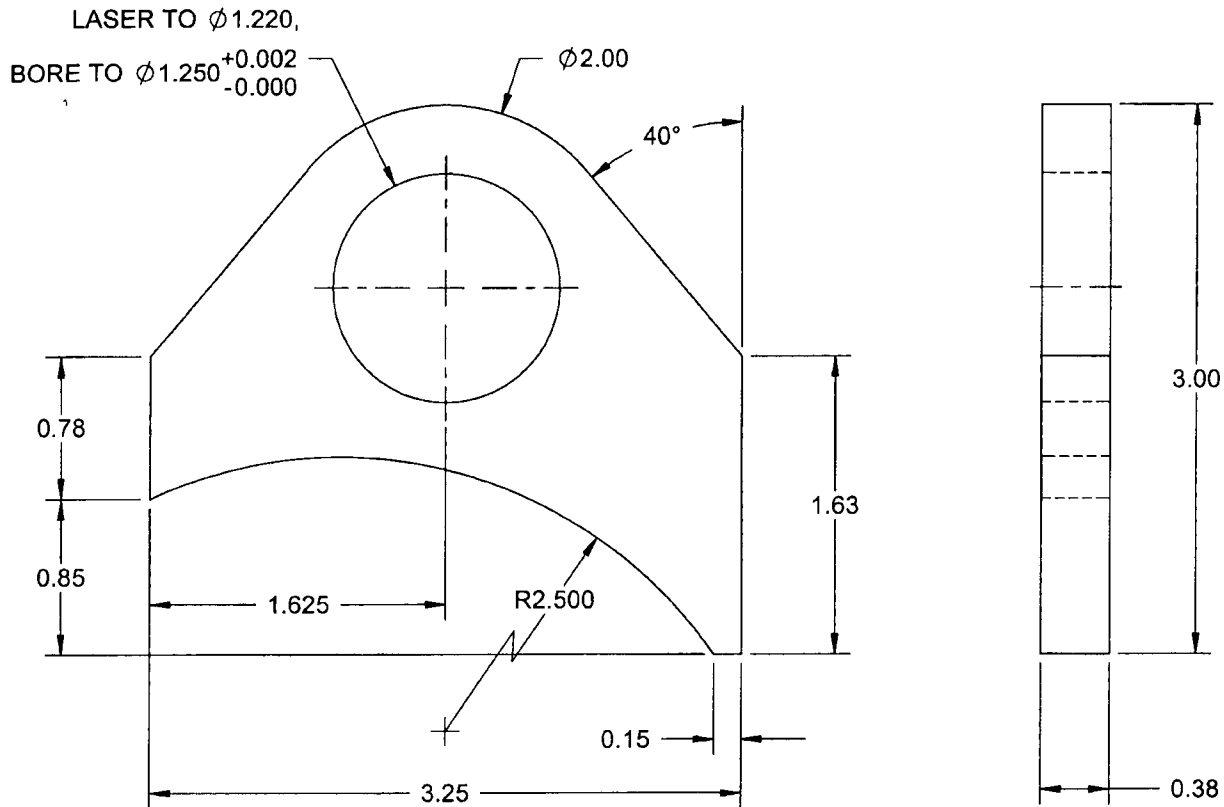RELEASED
[Stamp]**D3353-7 FRONT PLATE****NOTES:**

- 1) MATERIAL: AISI 1010-1025 OR ASTM A36/A366/A108 OR CSA G40.21, 38W/44W/50W/60W/70W SERIES STEEL 0.375 THICK PLATE
MIN. ULTIMATE TENSILE STRENGTH = 42 ksi
MIN. YIELD TENSILE STRENGTH = 28 ksi
- 2) TOLERANCES ARE PER DART QSI 018 UNLESS OTHERWISE NOTED
- 3) ALL DIMENSIONS ARE IN INCHES
- 4) BREAK ALL SHARP EDGES 0.010 TO 0.020

SHOP COPY
RETURN TO
ENGINEERING
UNCONTROLLED COPY
SUBJECT TO AMENDMENT
WITHOUT NOTICE
WORK ORDER
NO. *26766*

COPYRIGHT © 2004 BY DART AEROSPACE LTD.


THIS DOCUMENT IS PRIVATE AND CONFIDENTIAL AND IS SUPPLIED ON THE EXPRESS CONDITION THAT IT IS NOT TO BE USED FOR ANY PURPOSE OR COPIED OR COMMUNICATED TO ANY OTHER PERSON WITHOUT WRITTEN PERMISSION FROM DART AEROSPACE LTD.



DESIGN RF	DRAWN BY RF	DART AEROSPACE LTD HAWKESBURY, ONTARIO, CANADA	
CHECKED <i>[Signature]</i>	APPROVED <i>[Signature]</i>	DRAWING NO. D3353	REV. A SHEET 7 OF 10
DATE 04.12.14	TITLE LUG WELDMENT		SCALE 1:1


RELEASED
3/3/09

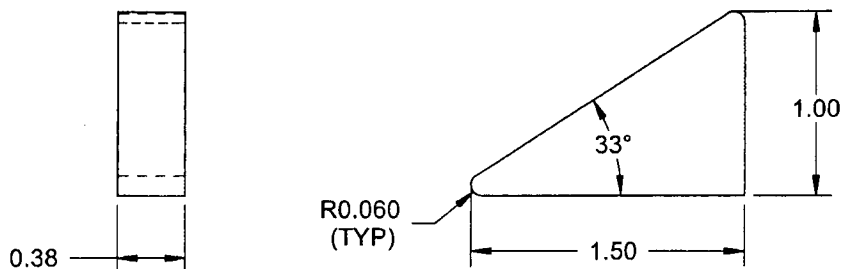[Signature]



D3353-9 STOP PLATE

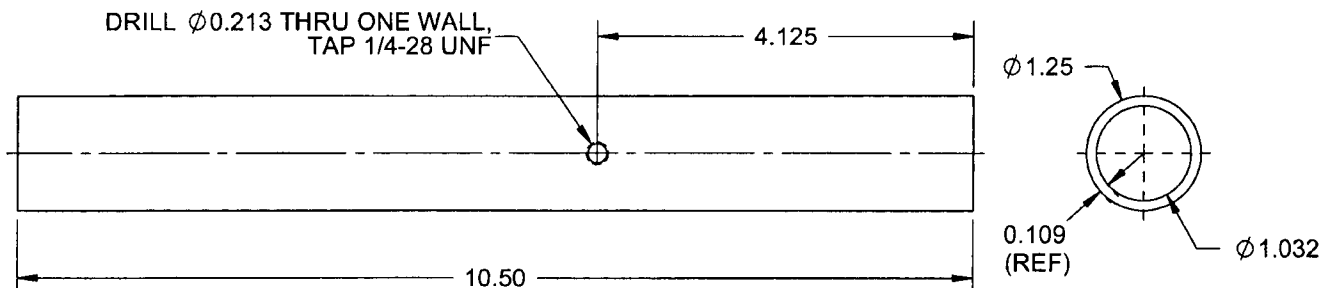- 1) MATERIAL: AISI 1010-1025 OR ASTM A36/A366/A569/A570 OR
CSA G40.21, 38W/44W/50W/60W/70W, 0.375 THICK
MILD STEEL BAR (REF. DART SPEC. M1010-B)



D3353-13 TUBING

NOTES:

- 1) MATERIAL: MIL-T-5066 OR ASTM A513-00 MT1020 SRA OR AMS 5075 OR AMS 5077,
Ø1.250 x 0.125 WALL, COLD DRAWN STEEL TUBING
(REF. DART SPEC. M1020TR1.250W.109)

NOTES:

- 2) TOLERANCES ARE PER DART QSI 018 UNLESS OTHERWISE NOTED
3) ALL DIMENSIONS ARE IN INCHES
4) BREAK ALL SHARP EDGES 0.010 TO 0.020


SHOP COPY
RETURN TO
ENGINEERING
UNCONTROLLED COPY
SUBJECT TO AMENDMENT
WITHOUT NOTICE
WORK ORDER
NO. 26766

COPYRIGHT © 2004 BY DART AEROSPACE LTD.

THIS DOCUMENT IS PRIVATE AND CONFIDENTIAL AND IS SUPPLIED ON THE EXPRESS CONDITION THAT IT IS NOT TO BE USED FOR ANY PURPOSE OR COPIED OR COMMUNICATED TO ANY OTHER PERSON WITHOUT WRITTEN PERMISSION FROM DART AEROSPACE LTD.

DART

DESIGN RF	DRAWN BY RF	DART AEROSPACE LTD HAWKESBURY, ONTARIO, CANADA	
CHECKED <i>[Signature]</i>	APPROVED <i>[Signature]</i>	DRAWING NO. D3353	REV. A SHEET 8 OF 10
DATE 04.12.14	TITLE LUG WELDMENT		SCALE 1:1

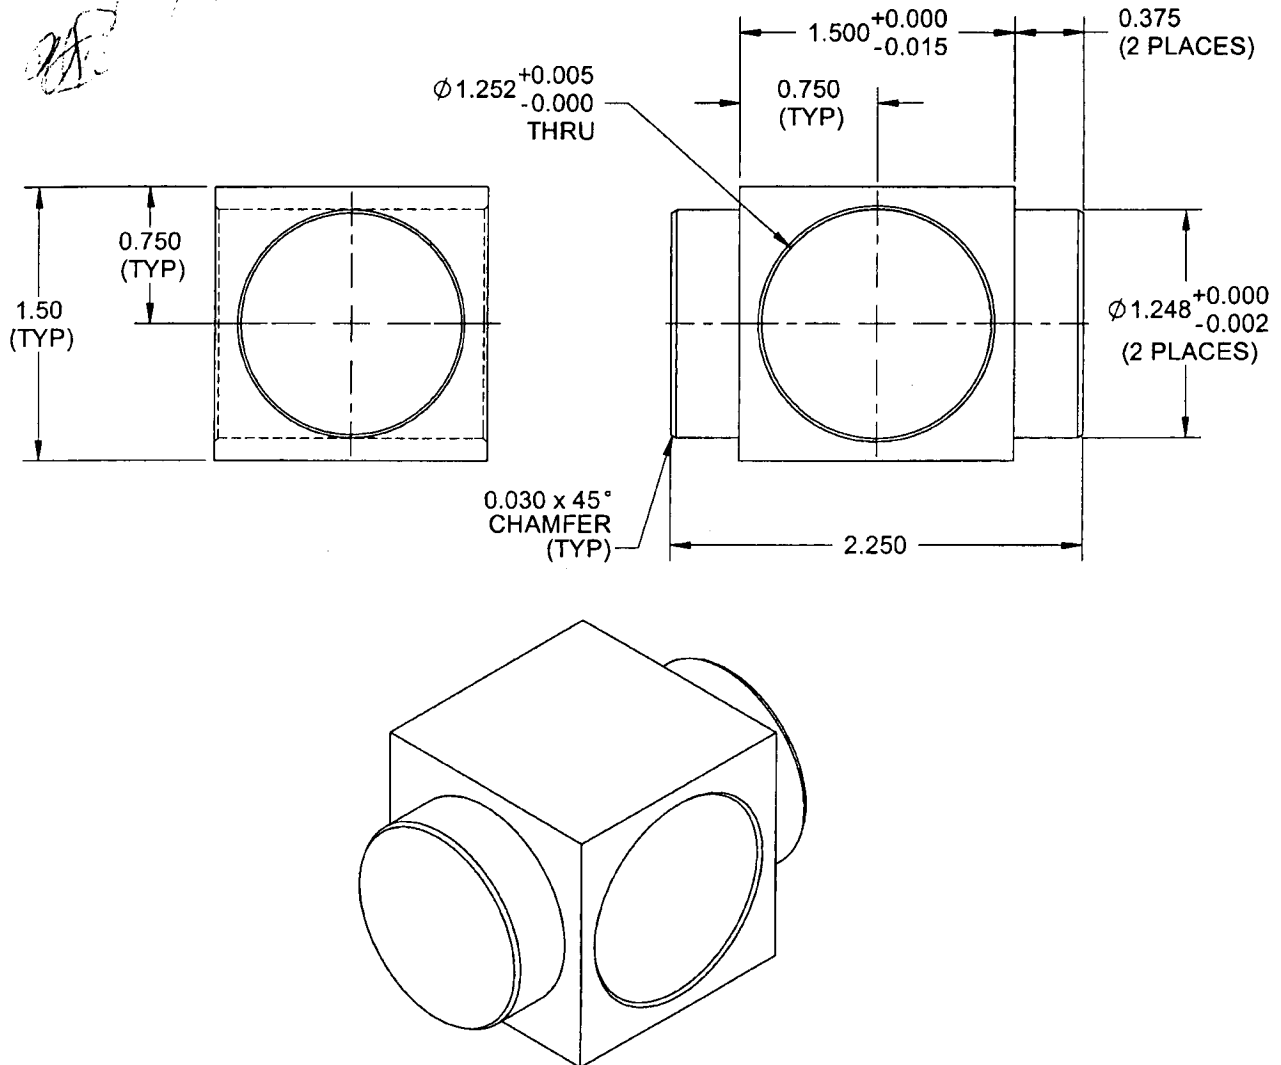RELEASED
04/33/09**D3353-11 UNIVERSAL JOINT****NOTES:**

- 1) MATERIAL: AISI 1010-1025 OR ASTM A36/A366/A569/A570 OR CSA G40.21, 38W/44W/50W/60W/70W, 1.50 SQUARE MILD STEEL BAR (REF. DART SPEC. M1010-B)
- 2) TOLERANCES ARE PER DART QSI 018 UNLESS OTHERWISE NOTED
- 3) ALL DIMENSIONS ARE IN INCHES
- 4) BREAK ALL SHARP EDGES 0.010 TO 0.020

SHOP COPY
RETURN TO
ENGINEERINGUNCONTROLLED COPY
SUBJECT TO AMENDMENT

WITHOUT NOTICE





WORK ORDER
NO. **26766**

COPYRIGHT © 2004 BY DART AEROSPACE LTD.


THIS DOCUMENT IS CONFIDENTIAL AND IS SUPPLIED ON THE EXPRESS CONDITION THAT IT IS NOT TO BE USED FOR ANY PURPOSE OR COPIED OR COMMUNICATED TO ANY OTHER PERSON WITHOUT WRITTEN PERMISSION FROM DART AEROSPACE LTD.

DART

DESIGN RF	DRAWN BY RF	DART AEROSPACE LTD HAWKESBURY, ONTARIO, CANADA	
CHECKED [Signature]	APPROVED [Signature]	DRAWING NO. D3353	REV. A SHEET 9 OF 10
DATE 04.12.14	TITLE LUG WELDMENT		SCALE 1:1

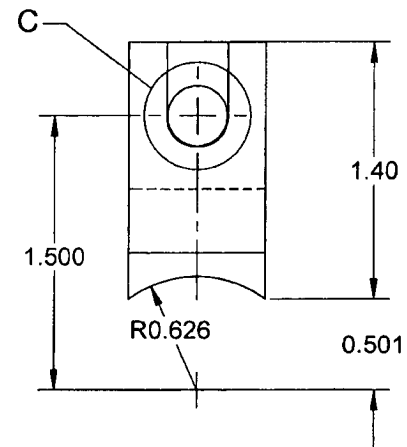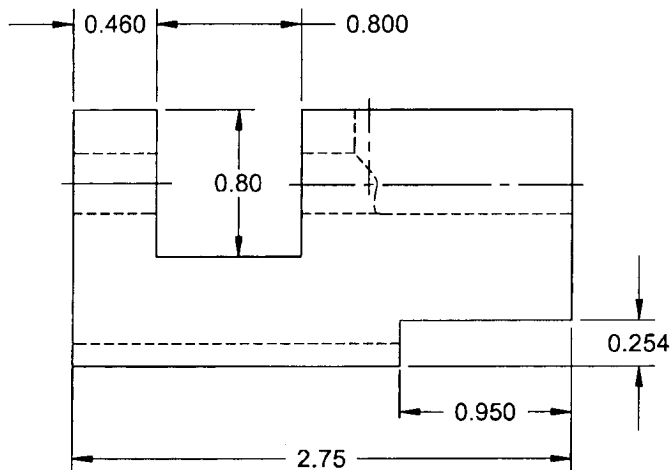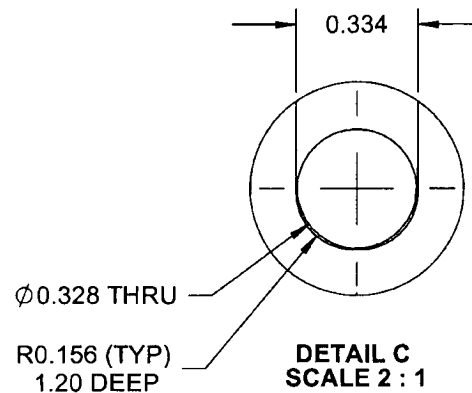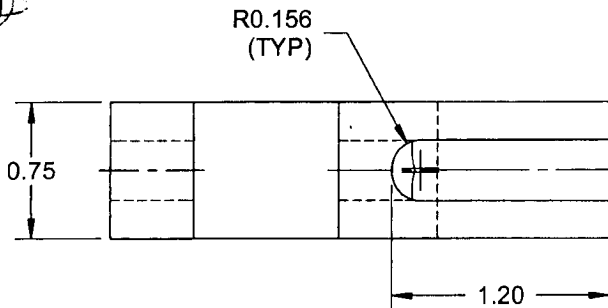RELEASED
36/03/09**D3353-15 LOCK BRACKET****NOTES:**

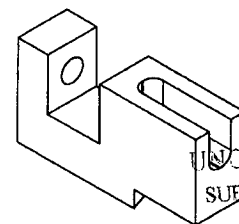- 1) MATERIAL: AISI 1010-1025 OR ASTM A36/A366/A569/A570 OR CSA G40.21, 38W/44W/50W/60W/70W, 0.75 THICK MILD STEEL BAR (REF. DART SPEC. M1010-B)
- 2) TOLERANCES ARE PER DART QSI 018 UNLESS OTHERWISE NOTED
- 3) ALL DIMENSIONS ARE IN INCHES
- 4) BREAK ALL SHARP EDGES 0.010 TO 0.020



ISOMETRIC VIEW
SCALE 1 : 2


SHOP COPY
RETURN TO
ENGINEERING
UNCONTROLLED COPY
SUBJECT TO AMENDMENT
WITHOUT NOTICE
WORK ORDER

NO. **26766****COPYRIGHT © 2004 BY DART AEROSPACE LTD.**

THIS DOCUMENT IS PRIVATE AND CONFIDENTIAL AND IS SUPPLIED ON THE EXPRESS CONDITION THAT IT IS NOT TO BE USED FOR ANY PURPOSE OR COPIED OR COMMUNICATED TO ANY OTHER PERSON WITHOUT WRITTEN PERMISSION FROM DART AEROSPACE LTD.

DART

DESIGN RF	DRAWN BY RE	DART AEROSPACE LTD HAWKESBURY, ONTARIO, CANADA	
CHECKED <i>[Signature]</i>	APPROVED <i>[Signature]</i>	DRAWING NO. D3353	REV. A
DATE 04.12.14	TITLE LUG WELDMENT	SHEET 10 OF 10 SCALE 1:1	

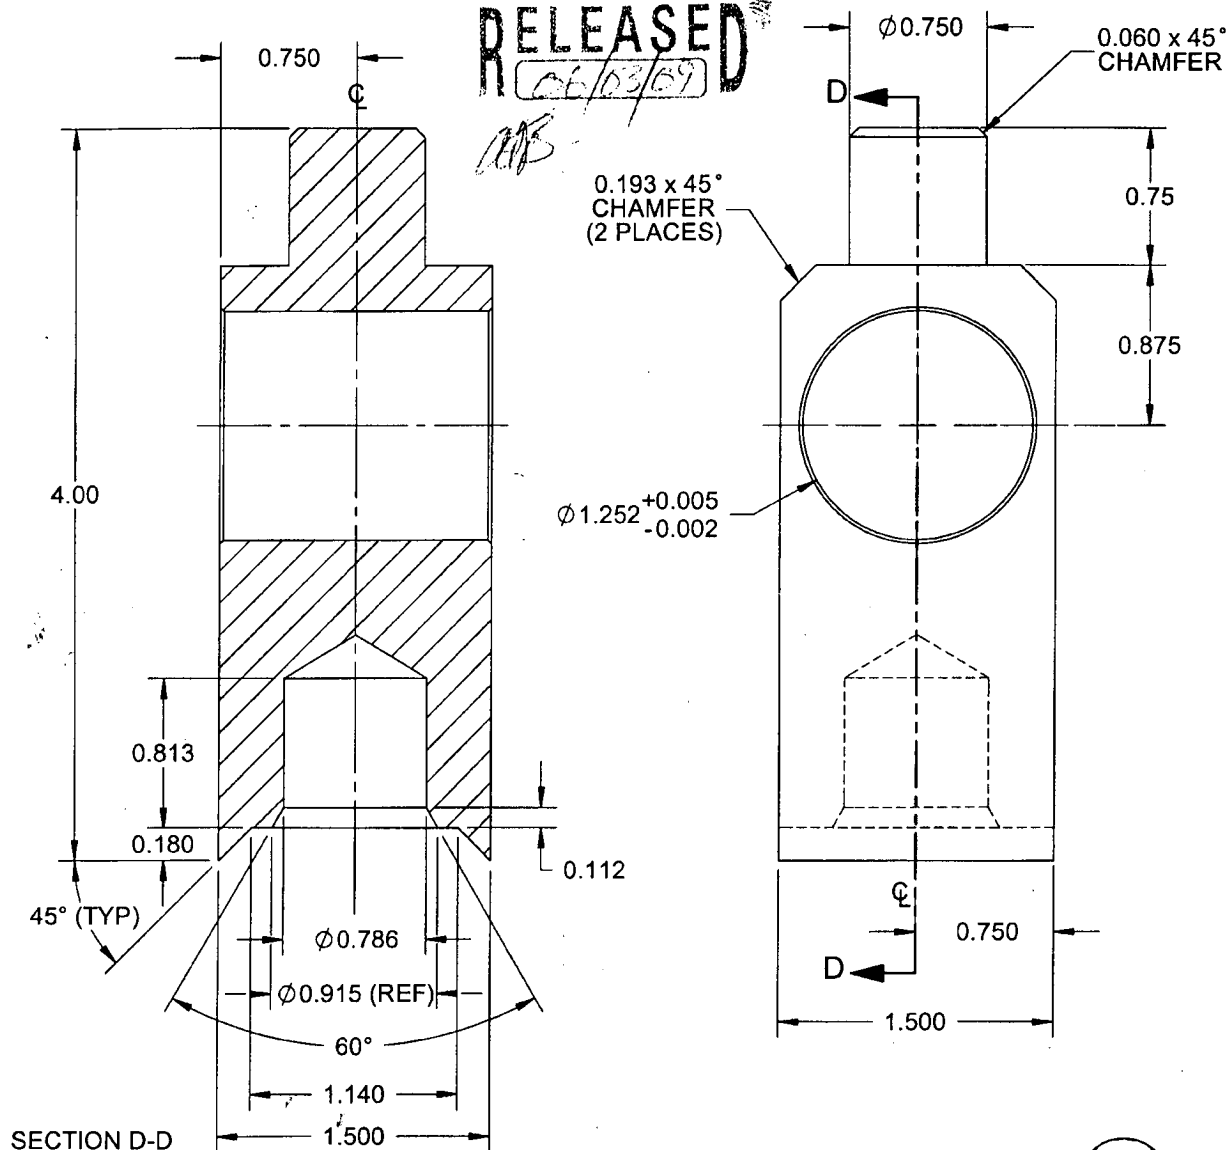**D3353-17 SUPPORT****NOTES:**

- 1) MATERIAL: AISI 1010-1025 OR ASTM A36/A366/A569/A570 OR CSA G40.21, 38W/44W/50W/60W/70W, 1.50 SQUARE MILD STEEL BAR (REF. DART SPEC. M1010-B1.500X011500)
- 2) TOLERANCES ARE PER DART QSI 018 UNLESS OTHERWISE NOTED
- 3) ALL DIMENSIONS ARE IN INCHES
- 4) BREAK ALL SHARP EDGES 0.010 TO 0.020

SHOP COPY

RETURN TO


ENGINEERING

DEPARTMENT

WITHOUT NOTICE

WORK ORDER

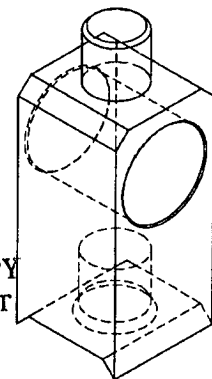NO. 26766



COPYRIGHT © 2004 BY DART AEROSPACE LTD.

THIS DOCUMENT IS PRIVATE AND CONFIDENTIAL AND IS SUPPLIED ON THE EXPRESS CONDITION THAT IT IS NOT TO BE USED FOR ANY PURPOSE OR COPIED OR COMMUNICATED TO ANY OTHER PERSON WITHOUT WRITTEN PERMISSION FROM DART AEROSPACE LTD.

